INDUSTRIAL PARK ADDITION TO THE CITY OF WAKEFIELD, NEBRASKA

PART OF THE FRACTIONAL NORTHWEST QUARTER F THE NORTHWEST QUARTER (NW1/4 NW1/4) OF SECTION 4 TOWNSHIP 26 NORTH, RANGE 5 EAST OF THE 6TH P.M., WAYNE COUNTY, NEBRASKA

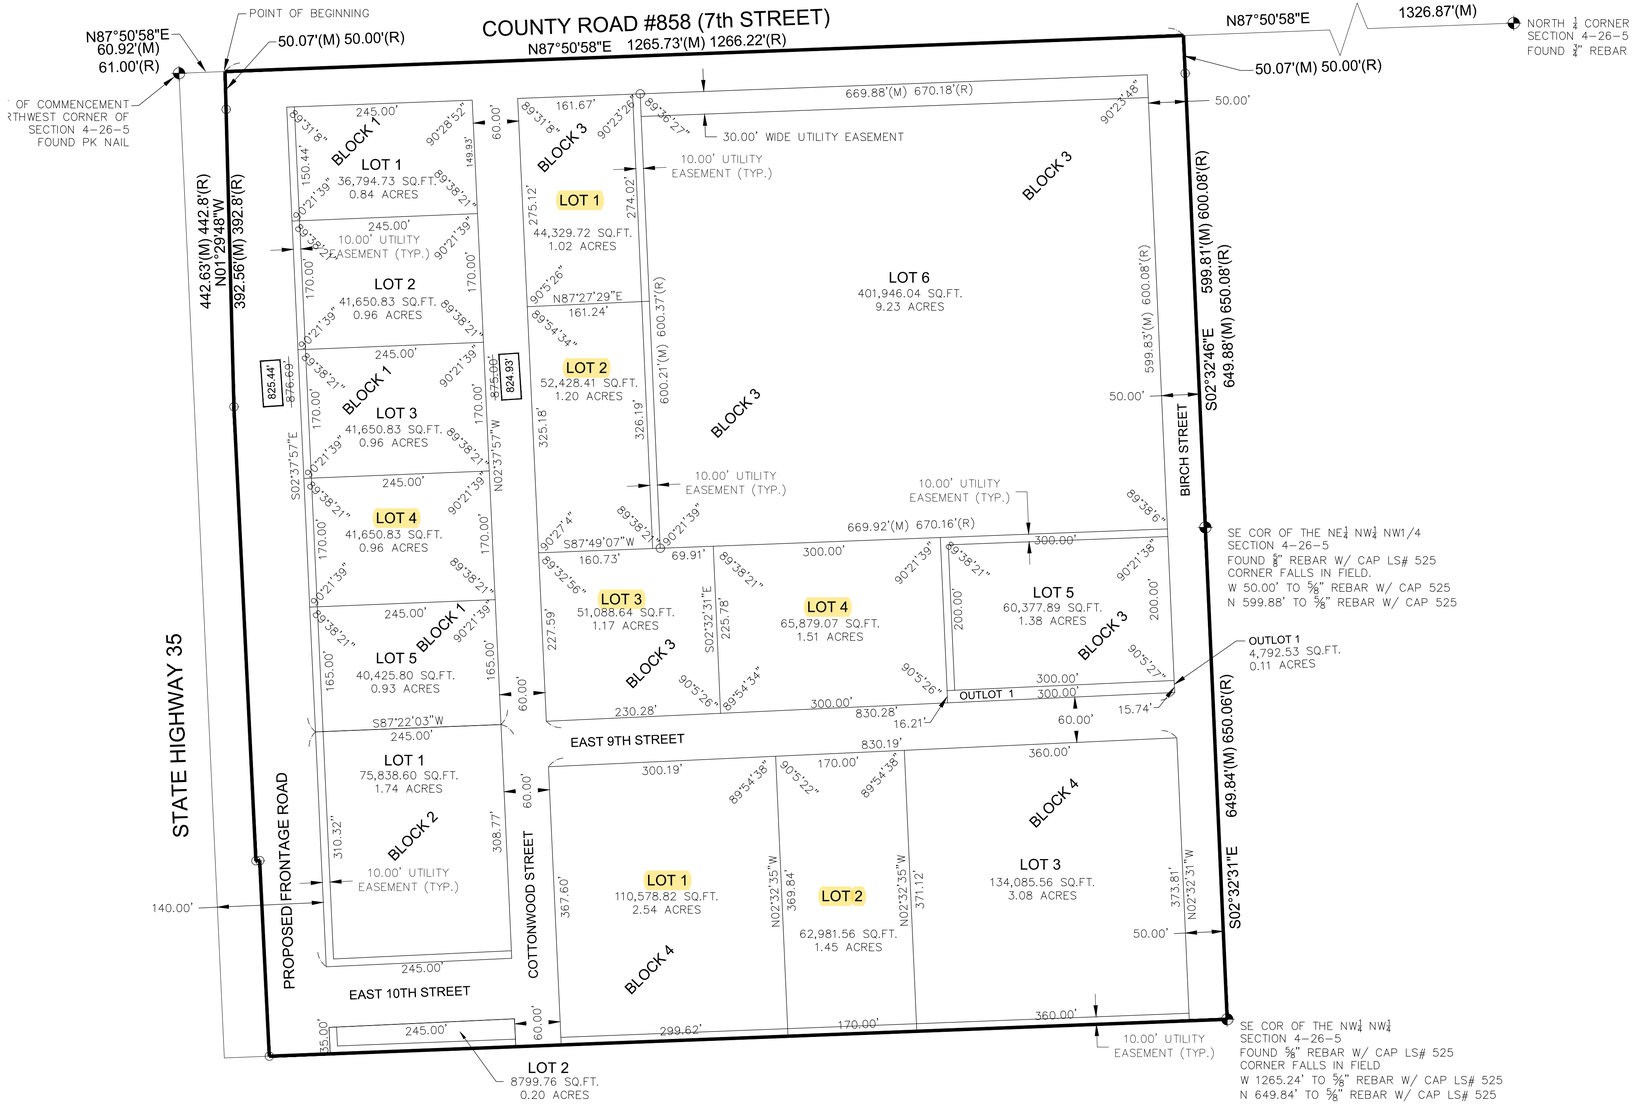

OLSSON ASSOCIATES
1707 Dakota Avenue
P.O. Box 924
South Sioux City, NE 68776-2356
TEL 402.494.3059
FAX 402.494.4064
www.oaconsulting.com

REV. NO.	DATE	REVISIONS DESCRIPTION
NO.	DATE	DESCR.

REVISIONS

INDUSTRIAL PARK ADDITION
TO THE CITY OF WAKEFIELD, NEBRASKA

WAKEFIELD, NEBRASKA

2011

drawn by:	JSL
checked by:	TLR
approved by:	TLR
QA/QC by:	TLR
project no.:	011-0980
drawing no.:	
date:	09.01.11

SHEET
1 *of* 1

DWG: X:\2012\Omaha Datacenter\0501-1000\012-0666_SRVY\LEGALS\INDUSTRIAL PARK ADD, NEBRASKA REPLAT 1.dwg USER: jlarson
DATE: Jun 21, 2019 9:44am XREFS: TERRY_ROTHANZL_LS_NE